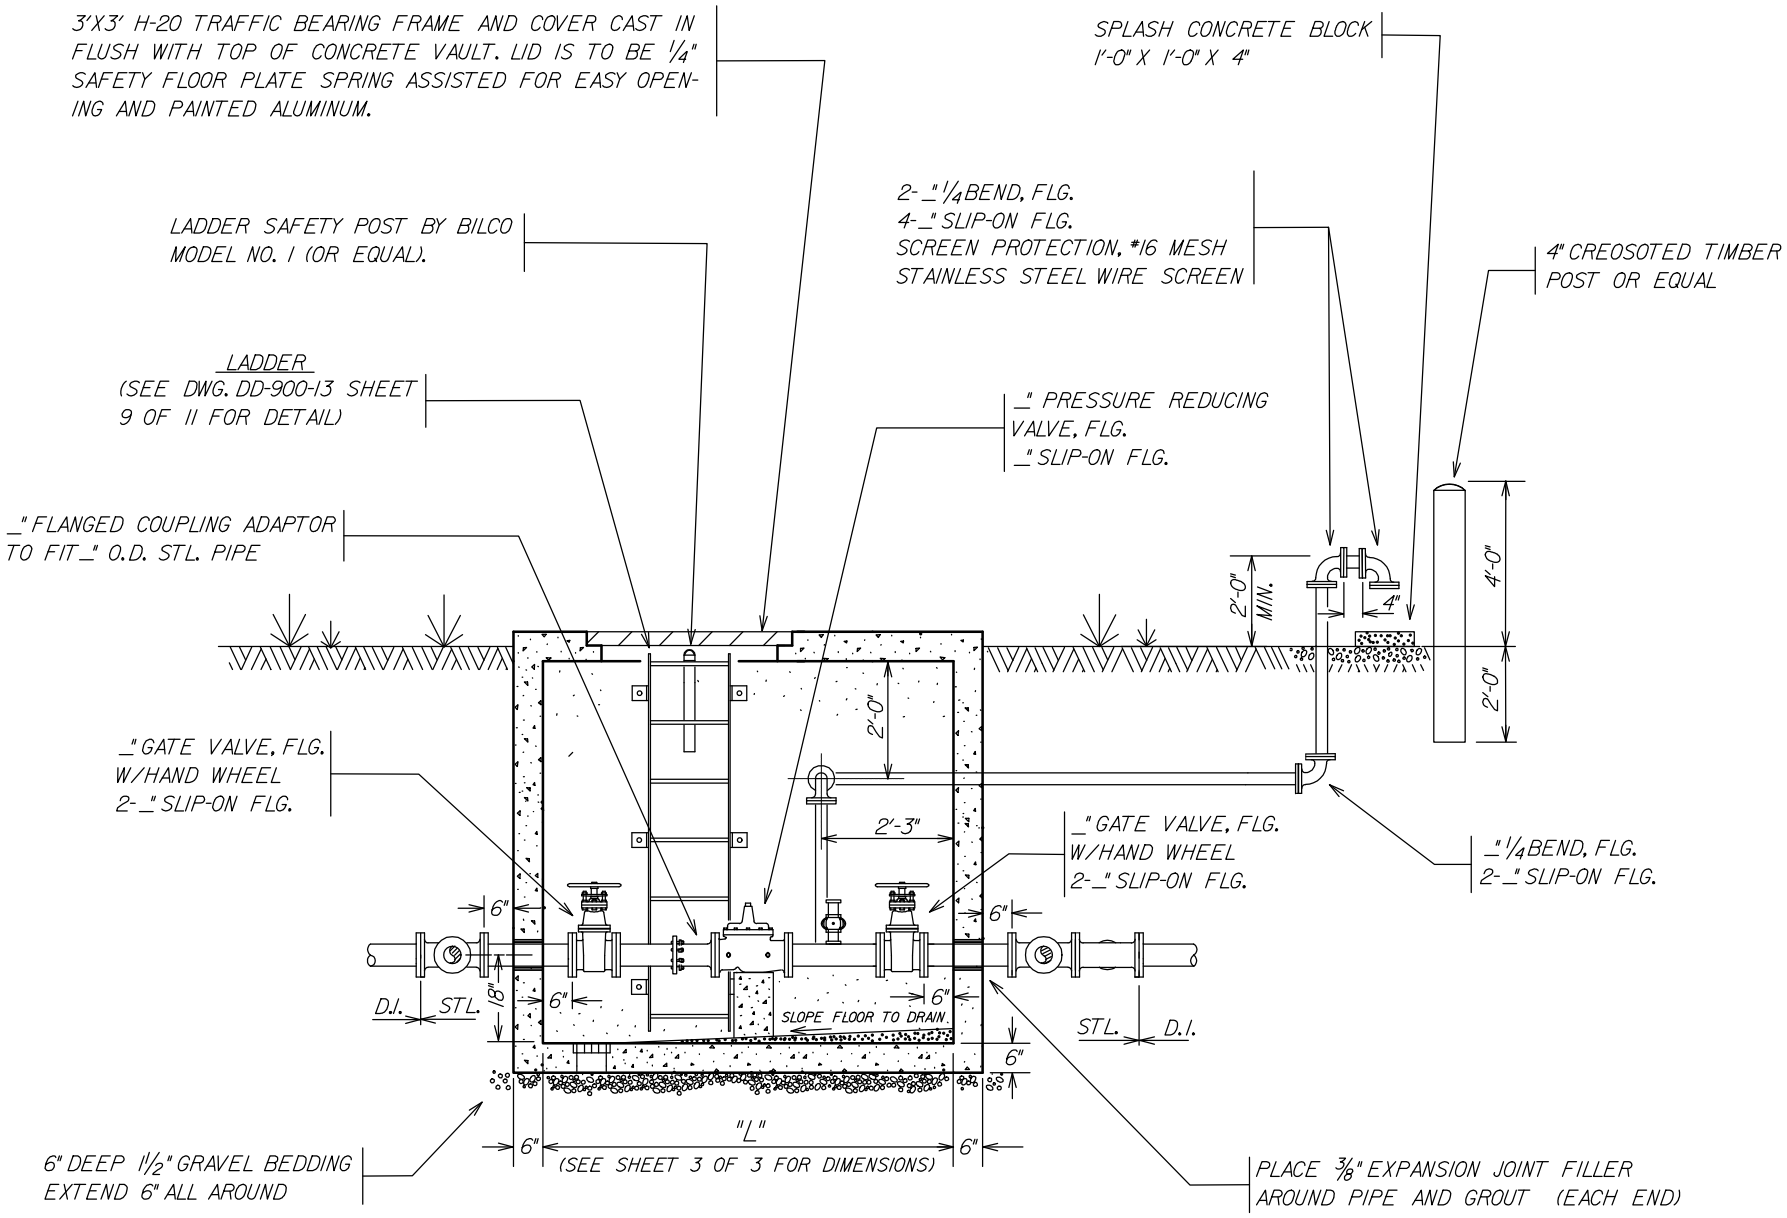

SIDE VIEW

PROPERTY OF
SAN ANTONIO WATER SYSTEM
SAN ANTONIO, TEXAS

PRESSURE REDUCER VALVE WITH VAULT

APPROVED 7-14-00

REVISED

DD-901-06

SHEET 1 OF 3